



[illegible]

RESTRICTED - ACCOUNTABLE

SERIAL N°

COMBAT LOADED TRANSPORT (APA-57)


BOOKLET
OF
GENERAL PLANS

NOTE
IF COPY OF THIS BOOKLET IS DESTROYED
OR CUSTODY CHANGED, THE YARD BY
WHOM ISSUED SHOULD BE SO NOTIFIED

NUMBER & ORDER OF PLANS	
1	COVER & TITLE PAGE
2	DIMENSIONS & DATA
3	OUTBOARD PROFILE
4	INBOARD PROFILE
5	TOP OF COVER & NAV. BRIDGE
6	SUBSTRUCTURE DK.
7	UPPER DK.
8	MAIN DK.
9	FIRST PLATFORM
10	SECOND PLATFORM
11	HOLD
12	INNER BOTTOM
13	TRANSVERSE SECTIONS
M	

COMBAT LOADED TRANSPORT
USMC HULL NO. 1 USNAVY HULL NO. 1
 WEST COAST REGIONAL OFFICE, OAKLAND - CALIFORNIA
BUILT BY
CONSOLIDATED STEEL CORP. LTD.
 WILMINGTON CALIFORNIA
P. L. JOSLYN M. J. RYAN
 MARINE ENGINEERS NAVAL ARCHITECTS
 SAN FRANCISCO CALIFORNIA
DESIGN AGENTS
 DELINEATOR & ARCHT.
 TRACER 388
 SUPERVISOR *Patience*
 DATE 4/14/43 DEPT HO 10
 APPROVED DES. AGT *2/*
 APPROVED USMC
U.S. MARITIME COMM'N PLAN N°
BUREAU OF SHIPS PLAN N°

RESTRICTED ACCOUNTABLE

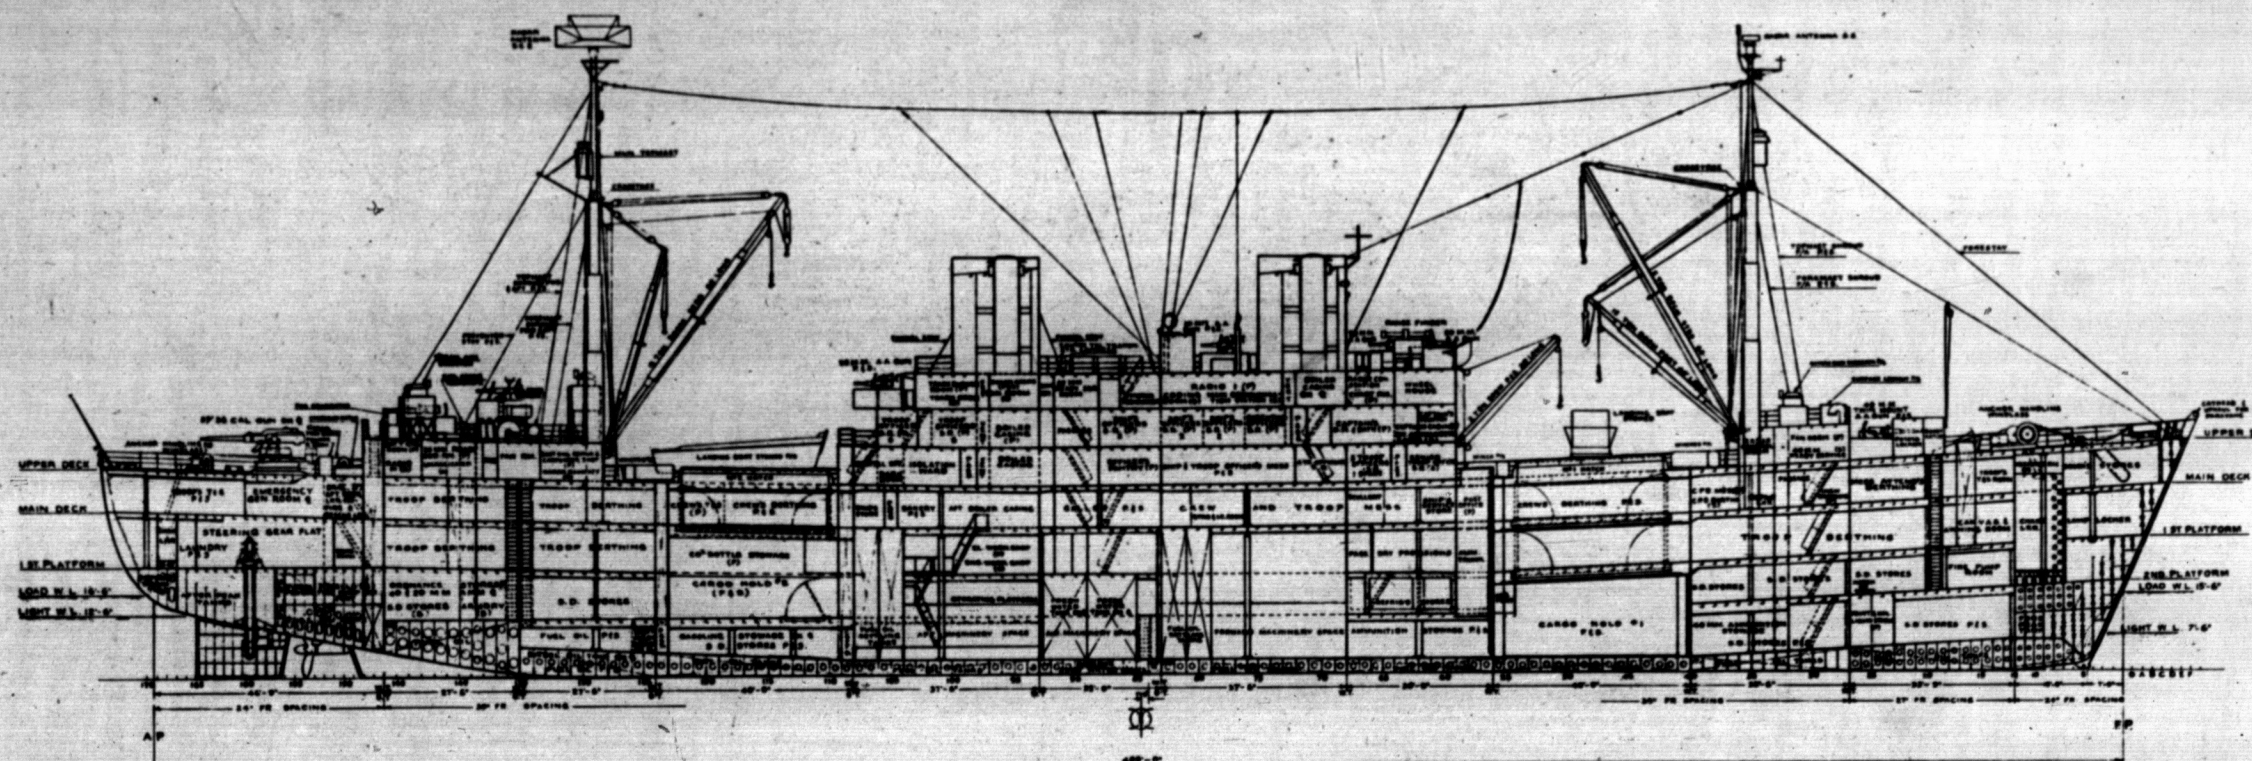

APA-
INBOARD PROFILE
BUREAU OF SHIPS PLAN BOARD
SHEET NO. 4 OF 13 SHEETS
SCALE 1/4"=1'-0"

CONSOLIDATED STEEL CORP., LTD.
APPROVED FOR CONSTRUCTION
BY _____ DATE April 30, '41
CHARGE LABOR TO ITEM NO _____
AND TO HULL NO. 730-739 INCL.
AND TO OPERATION PERFORMED _____

COMBAT LOADED TRANSPORT
USMC HULL NOS 1860-1869 INCL. U.S. NAVY HULL NOS. APA 67-76 INCL.
U.S. MARITIME COMMISSION
WEST COAST REGIONAL OFFICE OAKLAND, CALIFORNIA
BUILT BY
CONSOLIDATED STEEL CORP. LTD.
WILMINGTON, CALIFORNIA
CSC HULL NOS 730-739 INCL.

BOOKLET
GENERAL PLANS

SHEET 2 OF 5 SHEETS

DESIGN AGENTS
P. L. JOSLYN M. J. RYAN
MARINE ENGINEERS - NAVAL ARCHITECTS
SAN FRANCISCO - CALIFORNIA

PLAN № 5103-2

SCALE 1/4" = 1'-0" DATE DEC 11 1968
DRAWN BY A. MANTO TRACED BY W. W.
SUPERVISOR *J. R. [Signature]* DEPT HEAD *[Signature]*
J. R. U. S. M. C.
APPROVED APPROVED

U.S.S. BURLESON	U.S.S. CLARENDON
U.S.S. BUTTE	U.S.S. CLEBURNE
U.S.S. CARLISLE	U.S.S. COLUSA
U.S.S. CARTERET	U.S.S. CORTLAND
U.S.S. CATRON	U.S.S. CRENSHAW

HULL PLAN

USMC. PLAN N9 1850-5

BU.SHIPS PLAN N9APA57-SOI03-437008

RESTRICTED - ACCOUNTABLE

SERIAL N°

COMBAT LOADED TRANSPORT (APA-57)


BOOKLET OF GENERAL PLANS

NOTE
IF COPY OF THIS BOOKLET IS DESTROYED
OR CUSTODY CHANGED, THE YARD BY
WHOM ISSUED SHOULD BE SO NOTIFIED

NUMBER & ORDER OF PLANS	
1	COVER & TITLE PAGE
2	DIMENSIONS & DATA
3	OUTBOARD PROFILE
4	INBOARD PROFILE
5	TOP OF HOUSE & NAV. BRIDGE
6	SUPERSTRUCTURE ON
7	UPPER DECK
8	MAIN DECK
9	FIRST PLATFORM
10	SECOND PLATFORM
11	HOLD
12	INNER BOTTOM
13	TRANSVERSE SECTIONS
14	

COMBAT LOADED TRANSPORT
USMC HULL N° USNAVY HULL N°
U.S. MARITIME COMMISSION
WEST COAST REGIONAL OFFICE, OAKLAND, CALIFORNIA
BUILT BY
CONSOLIDATED STEEL CORP. LTD.
WILMINGTON, CALIFORNIA
P. L. JOSLYN M. J. RYAN
MARINE ENGINEERS NAVAL ARCHITECTS
SAN FRANCISCO, CALIFORNIA
DESIGN AGENTS
DELINEATOR & TRACER J. R. J. APPROVED DES. AGT. J. R. J.
SUPERVISOR J. R. J. APPROVED U.S.M.C.
U.S. MARITIME COMM'N PLAN N°
BUREAU OF SHIPS PLAN N°

RESTRICTED ACCOUNTABLE

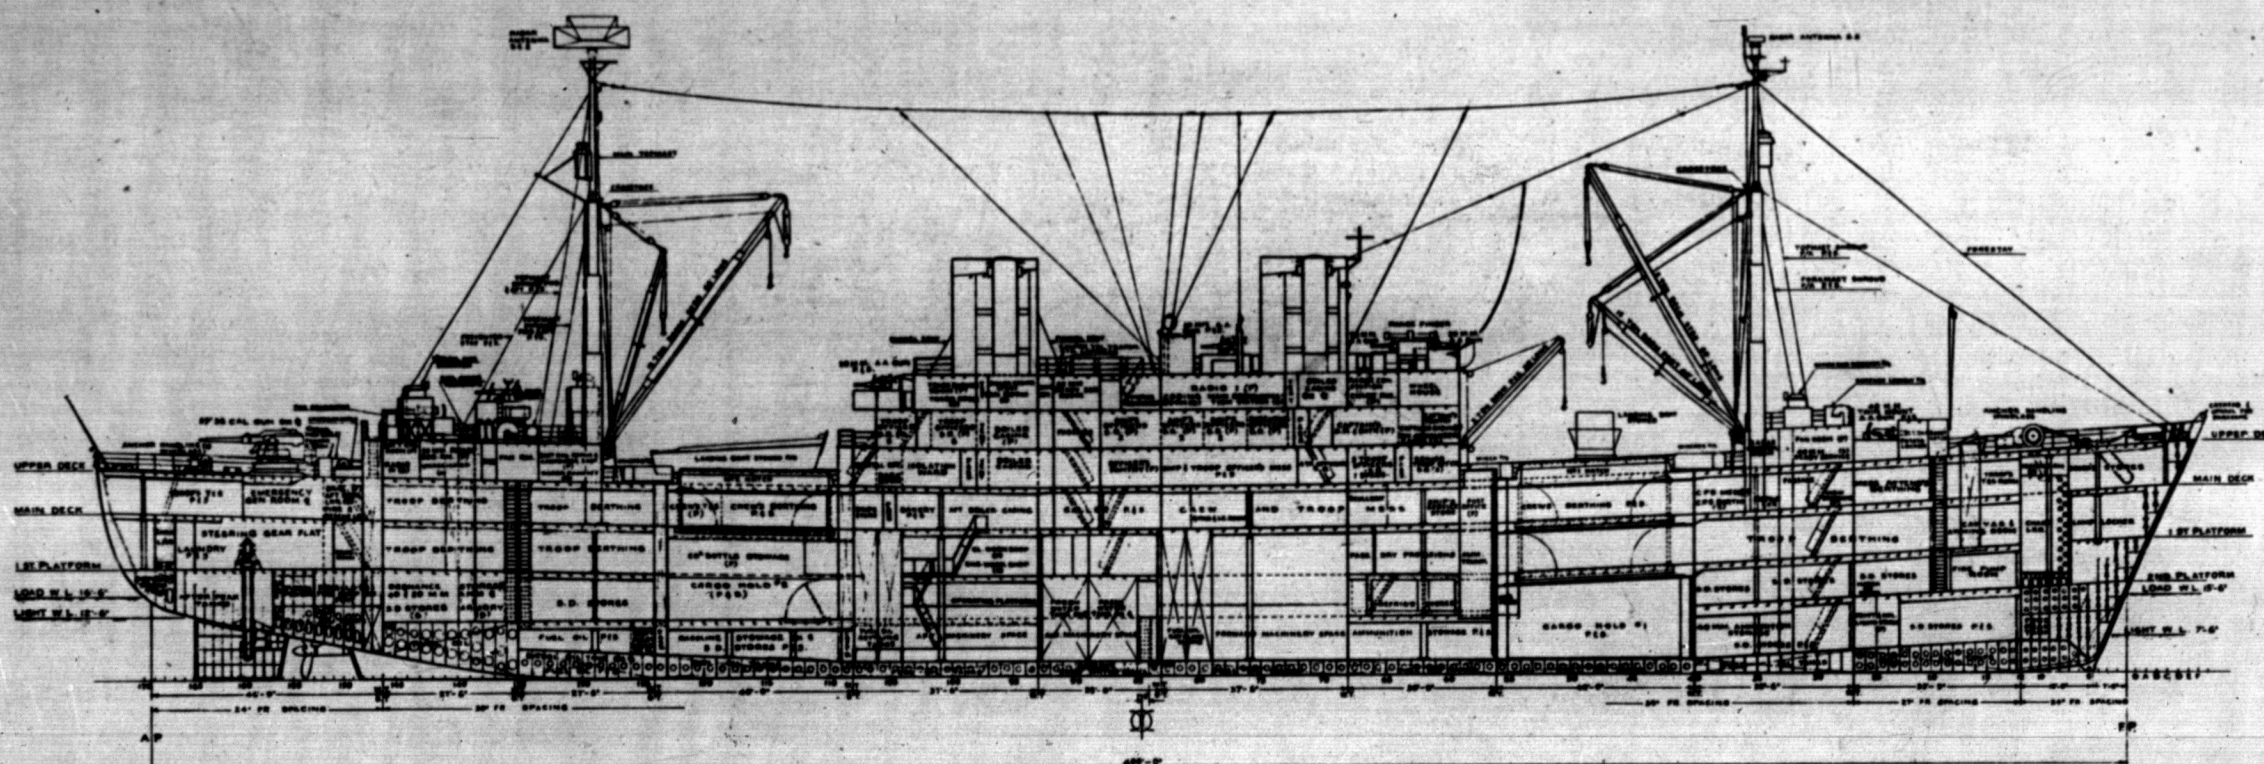

APA-
INBOARD PROFILE
SCALE 1/8" = 1'-0"

CONSOLIDATED STEEL CORP. LTD.
APPROVED FOR CONSTRUCTION
BY DATE APRIL 30, 1945
CHANGE LABORATORY ITEM NO.
AND TO HULL NO. 730-739 INCL.
AND TO OPERATION PERFORMED

COMBAT LOADED TRANSPORT
USMC HULL NOS 1850-1859 INCL. U.S. NAVY HULL NOS 1 APA 67-76 INCL.
U.S. MARITIME COMMISSION
WEST COAST REGIONAL OFFICE, OAKLAND, CALIFORNIA
BUILT BY
CONSOLIDATED STEEL CORP. LTD.
WILMINGTON, CALIFORNIA
CSC HULL NOS 730-739 INCL.

BOOKLET GENERAL PLANS SHEET 2 OF 5 SHEETS

DESIGN AGENTS
P. L. JOSLYN M. J. RYAN
MARINE ENGINEERS - NAVAL ARCHITECTS
SAN FRANCISCO - CALIFORNIA

PLAN N° S103-2

SCALE 1/8" = 1'-0" DATE DEC. 11, 1944
DRAWN BY A. MANTIS TRACED BY J. R. J.
SUPERVISOR J. R. J. DEPT. HEAD J. R. J.
BY J. R. J. APPROVED BY J. R. J.

U.S.S. BURLESON	U.S.S. CLARENDON
U.S.S. BUTTE	U.S.S. CLEBURNE
U.S.S. CARLISLE	U.S.S. COLUSA
U.S.S. CARTERET	U.S.S. CORTLAND
U.S.S. CATRON	U.S.S. CRENSHAW

HULL PLAN
USMC. PLAN N° 1850-5
BU. SHIPS PLAN N° APA 57-S0103-437008

LENGTH OVERALL	456'-0"
LENGTH ON LOAD WATER LINE	400'-0"
BREADTH MOLDED	58'-0"
DEPTH MOLDED TO UPPER DECK	37'-0"
DISPLACEMENT AT 1/2 DRAFT	6740 TONS
DRAFT FULL LOAD	18'-6"
CARGO CAPACITY APPROX.	71000 OIL

SHIPS OFFICERS
ENLISTED PERSONNEL C.R.
ENLISTED PERSONNEL CREW
MARINE OFFICERS
MARINES

NO	SIZE AND TYPE	CAPACITY	
		EACH	TOTAL
15	36' LAUNCHING BOAT	50	750
	LIFE FLOATS		
	TOTAL ACCOMODATIONS		

[illegible][illegible]

CONSOLIDATED STEEL CORP. LTD.
APPROVED FOR CONSTRUCTION
BY _____ DATE APRIL 30 '45
CHARGE LABOR TO ITEM NO. _____
AND TO HULL NO. 730-739 INCL
AND TO OPERATION PERFORMED _____

U.S.MC HULL NOS 1860-1869 INCL. U.S. NAVY HULL NOS APA 67-76 INCL.
U.S. MARITIME COMMISSION
WEST COAST REGIONAL OFFICE OAKLAND, CALIFORNIA
BUILT BY
CONSOLIDATED STEEL CORP. LTD.
WILMINGTON, CALIFORNIA
CSC HULL NOS 730-739 INCL.

SHEET 1 OF 5 SHEETS

PLAN № S103-2

U.S.S. BURLESON	U.S.S. CLARENDEEN
U.S.S. BUTTE	U.S.S. CLEBURNE
U.S.S. CARLISLE	U.S.S. COLUSA
U.S.S. CARTERET	U.S.S. CORTLAND
U.S.S. CATRON	U.S.S. CRENSHAW

U.S.M.C. PLAN NO. 1850-S

485-0°
485-0°
58-0°
37-0°
6740 Tons
15-6°
N 1000 CLM

SHIP'S OFFICERS
ENLISTED PERSONNEL / CRO
ENLISTED PERSONNEL CROW
MARINE OFFICERS
MARINE


MARINE EMERGENCY-----

NO	SIZE AND TYPE	CAPACITY	
		EACH	TOTAL
15	36' LAUNCHING BOAT	50	750
	LIFE FLOATE		
	TOTAL ACCOMODATIONS		

FIRE PLUGS

[illegible]

RESTRICTED ACCOUNTABLE

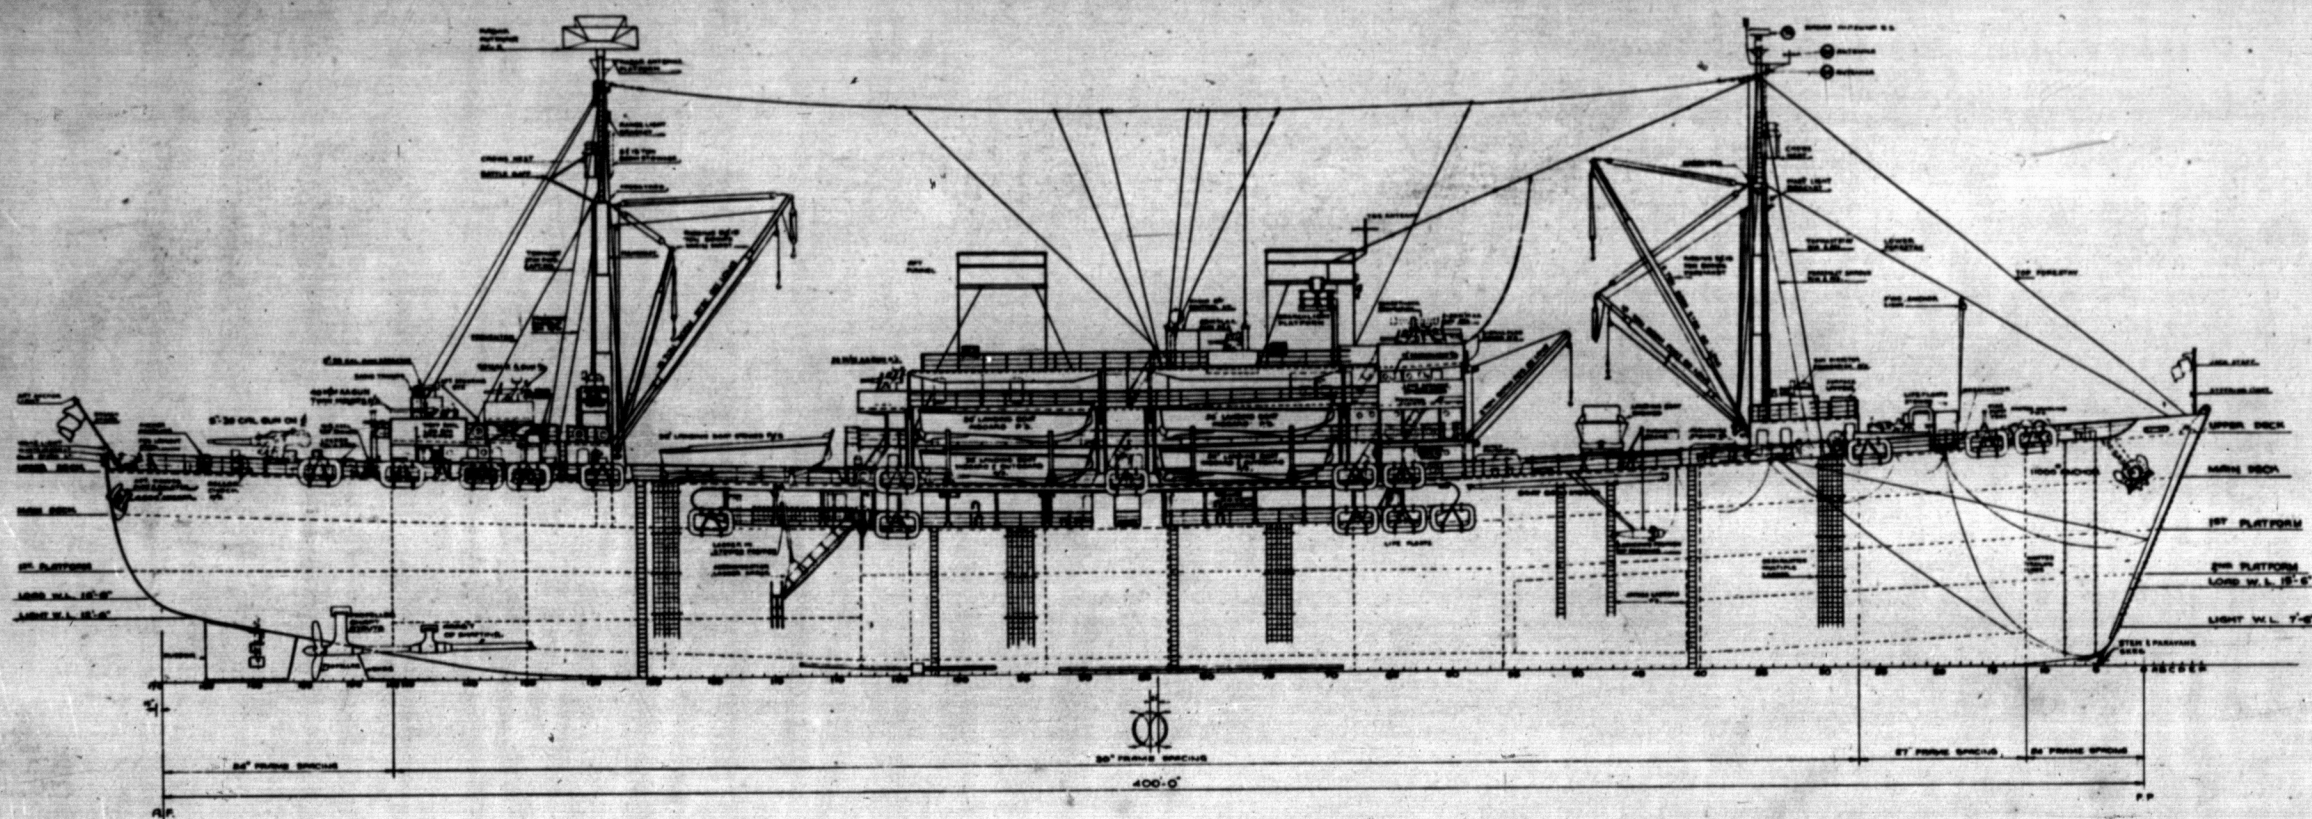

APA -
OUTBOARD PROFILE
BUREAU OF SHIPS PLAIN MOORE-2000
SHEET NO. 2 OF 18 SHEETS
SCALE 1/2" = 1'-0"

CONSOLIDATED STEEL CORP. LTD.
APPROVED FOR CONSTRUCTION
BY _____ DATE APRIL 30 '45
CHARGE LABOR TO ITEM NO. _____
AND TO HULL NO. 730-739 INCL
AND TO OPERATION PERFORMED _____

U.S. MC HULL NOS 1860-1869 INCL. U.S. NAVY HULL NOS. APA 67-76 INCL.

U.S. MARITIME COMMISSION
WEST COAST REGIONAL OFFICE OAKLAND, CALIFORNIA
BUILT BY
CONSOLIDATED STEEL CORP. LTD.
WILMINGTON, CALIFORNIA
CSC HULL NOS 730-739 INCL

SHEET 1 OF 5 SHEETS

DESIGN AGENTS
P. L. JOSLYN M. J. RYAN
MARINE ENGINEERS NAVAL ARCHITECTS
SAN FRANCISCO, CALIFORNIA

SCALE 1/4" = 1'-0" DATE DEC 11 1943
DRAWN BY A. MANTZ TRACED BY J. H. MANTZ
SUPERVISOR J. H. MANTZ DEPT. HEAD D. H. MANTZ
J. H. MANTZ U. S. M. C.
APPROVED APPROVED
BY J. H. MANTZ BY


U.S.S. BURLESON	U.S.S. CLARENDON
U.S.S. BUTTE	U.S.S. CLEBURNE
U.S.S. CARLISLE	U.S.S. COLUSA
U.S.S. CARTERET	U.S.S. CORTLAND
U.S.S. CATRON	U.S.S. CRENSHAW

U.S.M.C. PLAN NO. 1850-S


BU: SHIPS PLAN NO. APA57-50103-437008

51-3-1C


RESTRICTED ACCOUNTABLE

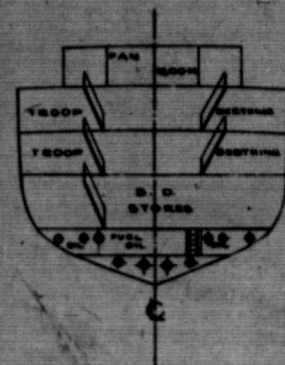


SECTION FR. 135
LOOKING FWD.

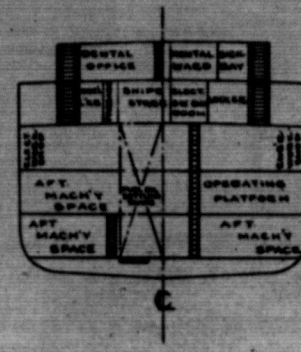


SECTION FR. 108
LOOKING FWD.

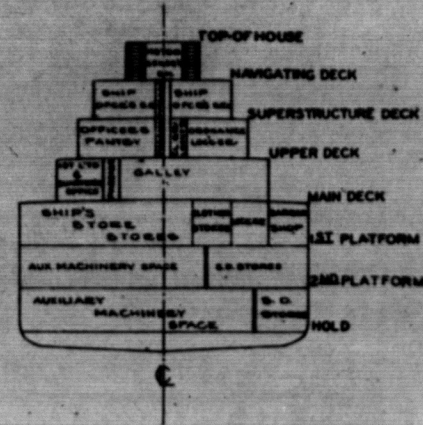

MID. SECTION
LOOKING FWD.

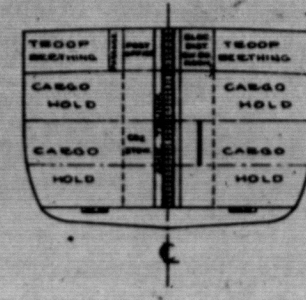



SECTION FR. 58
LOOKING FWD.

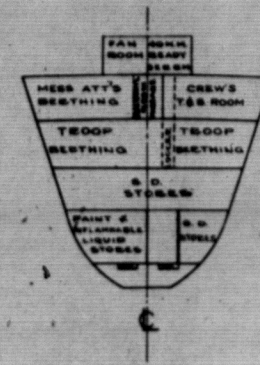

SECTION FR. 27
LOOKING FWD.


TRANSVERSE SECTIONS
BU. SHIPS PLAN NO. APA-57-50105-437008
SHEET NO. 5 OF 15 SHEETS
SCALE 1/16" = 1'-0"

RESTRICTED ACCOUNTABLE

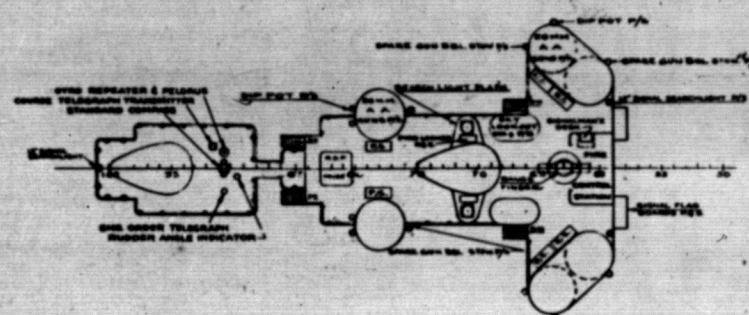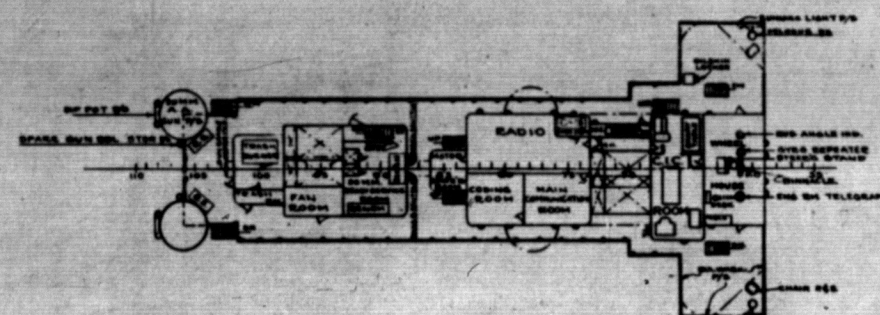

TOP OF HOUSE AND
NAVIGATING DECK
BU. SHIPS PLAN NO. APA-57-50105-437008
SHEET NO. 6 OF 15 SHEETS
SCALE 1/16" = 1'-0"

RESTRICTED ACCOUNTABLE

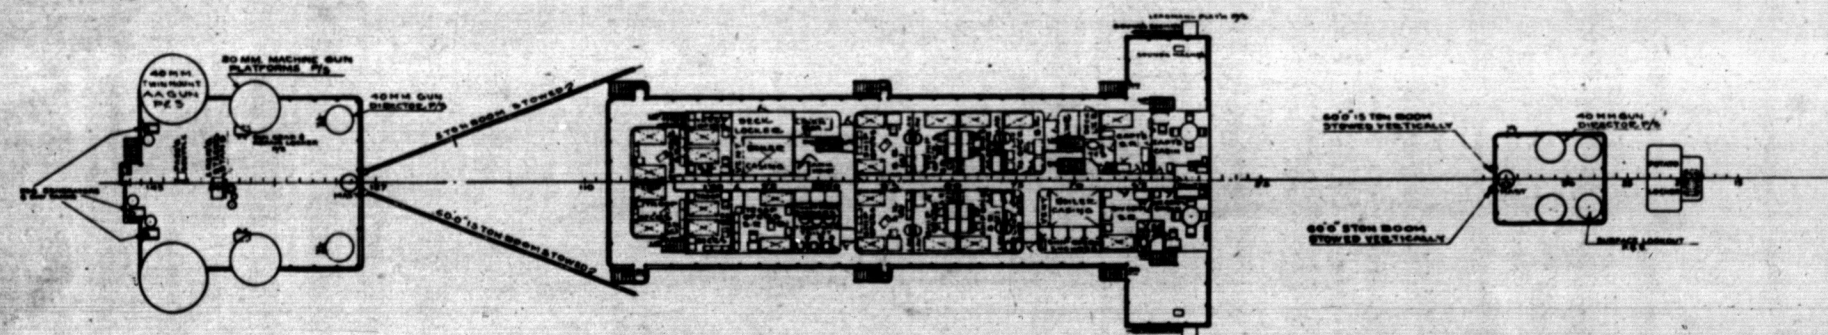

SUPERSTRUCTURE DECK
BU. SHIPS PLAN NO. APA-57-50105-437008
SHEET NO. 6 OF 15 SHEETS
SCALE 1/16" = 1'-0"

CONSOLIDATED STEEL CORP. LTD.
APPROVED FOR CONSTRUCTION
BY _____ DATE APRIL 30, '46
CHARGE LIBRARY ITEM NO. _____
AND TO HULL NO. 730-739 INCL.
AND TO OPERATION PERFORMED

COMBAT LOADED TRANSPORT
USMC HULL NOS. 1850-1869 INCL. U.S. NAVY HULL NOS. APA 67-76 INCL.
U.S. MARITIME COMMISSION
WEST COAST REGIONAL OFFICE, OAKLAND CALIFORNIA
BUILT BY
CONSOLIDATED STEEL CORP. LTD.
WILMINGTON CALIFORNIA
U.S.C. HULL NOS. 730-739 INCL.

BOOKLET
GENERAL PLANS
SHEET 3 OF 4 SHEETS


DESIGN AGENTS
P.L. JOSLYN M.J. RYAN
MARINE ENGINEERS NAVAL ARCHITECTS
SAN FRANCISCO CALIFORNIA

PLAN NO. 5103-2
SCALE 1/4" = 1'-0"
DRAWN BY A.R.H.
SUPERVISOR J.E.R.
BY M. J. Ryan
DATE DEC. 11, 1945
TRACED BY A.R.H.
DEPT. HEAD M. J. Ryan
U.S.M.C. APPROVED


U.S.S. BURLSON U.S.S. CLARENDE
U.S.S. BUTTE U.S.S. CLEBURNE
U.S.S. CARLISLE U.S.S. COLUSA
U.S.S. CARTERET U.S.S. CORTLAND
U.S.S. CATRON U.S.S. CRENSHAW

HULL PLAN
U.S.M.C. PLAN NO. 1850-S


BU. SHIPS PLAN NO. APA-57-50105-437008

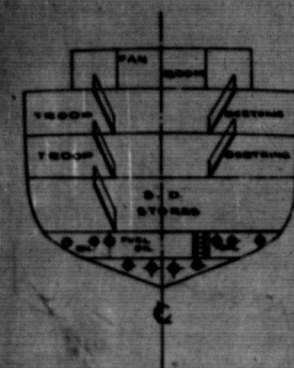


SECTION FR. 135
LOOKING FWD.

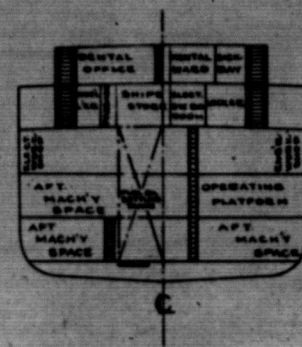


SECTION FR. 108
LOOKING FWD.

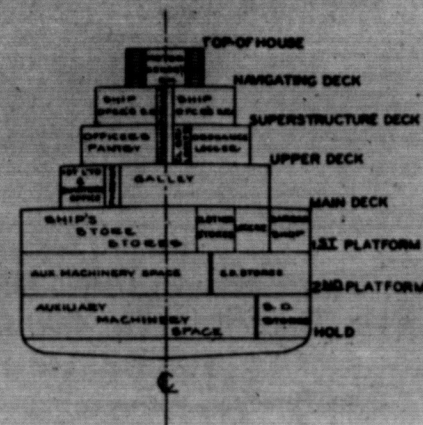

MID. SECTION
LOOKING FWD.

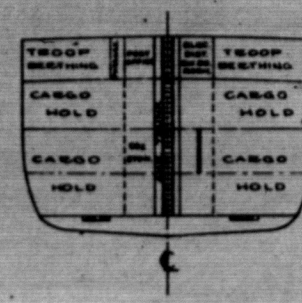



SECTION FR. 56
LOOKING FWD.

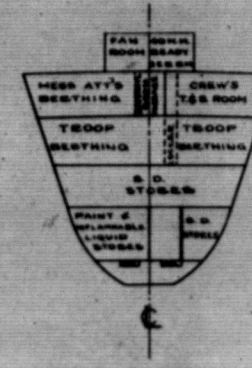

SECTION FR. 27
LOOKING FWD.

RESTRICTED ACCOUNTABLE

TRANSVERSE SECTIONS
BU SHIPS PLAN NO. APA-57-50105-437000
SHEET NO. 5 OF 15 SHEETS
SCALE 1/16" = 1'-0"

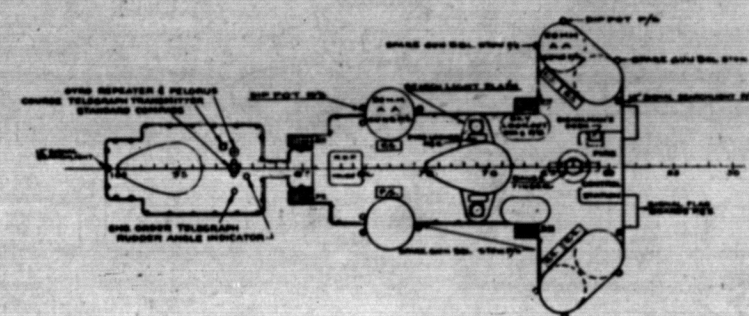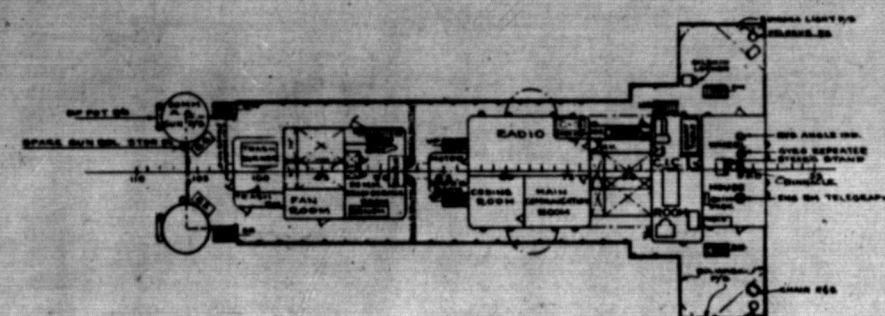

RESTRICTED ACCOUNTABLE

TOP OF HOUSE AND
NAVIGATING DECK
BU SHIPS PLAN NO. APA-57-50105-437000
SHEET NO. 5 OF 15 SHEETS
SCALE 1/16" = 1'-0"

CONSOLIDATED STEEL CORP. LTD.
APPROVED FOR CONSTRUCTION
BY DATE APRIL 30, '46
CHARGE LABOR TO ITEM NO.
AND TO HULL NO. 730-739 INCL.
AND TO OPERATION PERFORMED

COMBAT LOADED TRANSPORT
USMC HULL NOS. 1860-1869 INCL. U.S. NAVY HULL NOS. APA 67-76 INCL.
U.S. MARITIME COMMISSION
WEST COAST REGIONAL OFFICE, OAKLAND, CALIFORNIA
BUILT BY
CONSOLIDATED STEEL CORP. LTD.
WILMINGTON, CALIFORNIA
C.S.C. HULL NOS. 730-739 INCL.

BOOKLET GENERAL PLANS SHEET 3 OF 4 SHEETS

DESIGN AGENTS
P.L. JOSLYN M.J. RYAN
MARINE ENGINEERS NAVAL ARCHITECTS
SAN FRANCISCO CALIFORNIA


PLAN No 5103-2

SCALE 1/16" = 1'-0" DATE DEC. 11, 1945
DRAWN BY A.R.H. TRACED BY A.R.H.
SUPERVISOR DEPT. HEAD OF DRAWING
U.S.M.C. APPROVED
BY M.J. Ryan

U.S.S. BURLESON U.S.S. CLARENDEN
U.S.S. BUTTE U.S.S. CLEBURNE
U.S.S. CARLISLE U.S.S. COLUSA
U.S.S. CARTERET U.S.S. CORTLAND
U.S.S. CATRON U.S.S. CRENSHAW

HULL PLAN
U.S.M.C. PLAN No 1850-S


BU SHIPS PLAN No APA-57-50105-437000

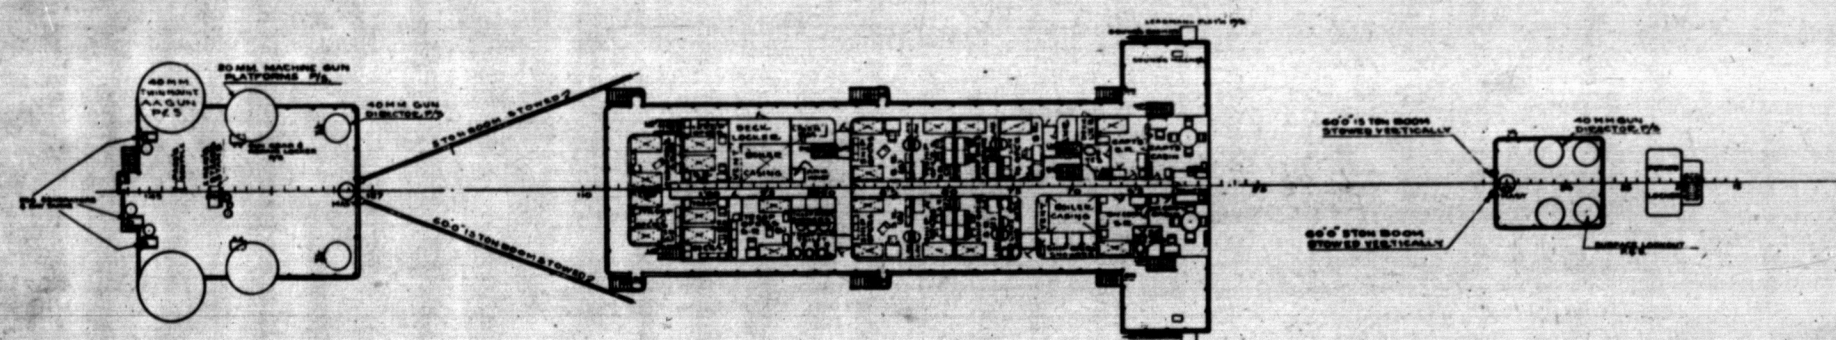

RESTRICTED ACCOUNTABLE


SUPERSTRUCTURE DECK
BU SHIPS PLAN NO. APA-57-50105-437000
SHEET NO. 6 OF 15 SHEETS
SCALE 1/16" = 1'-0"

RESTRICTED ACCOUNTABLE

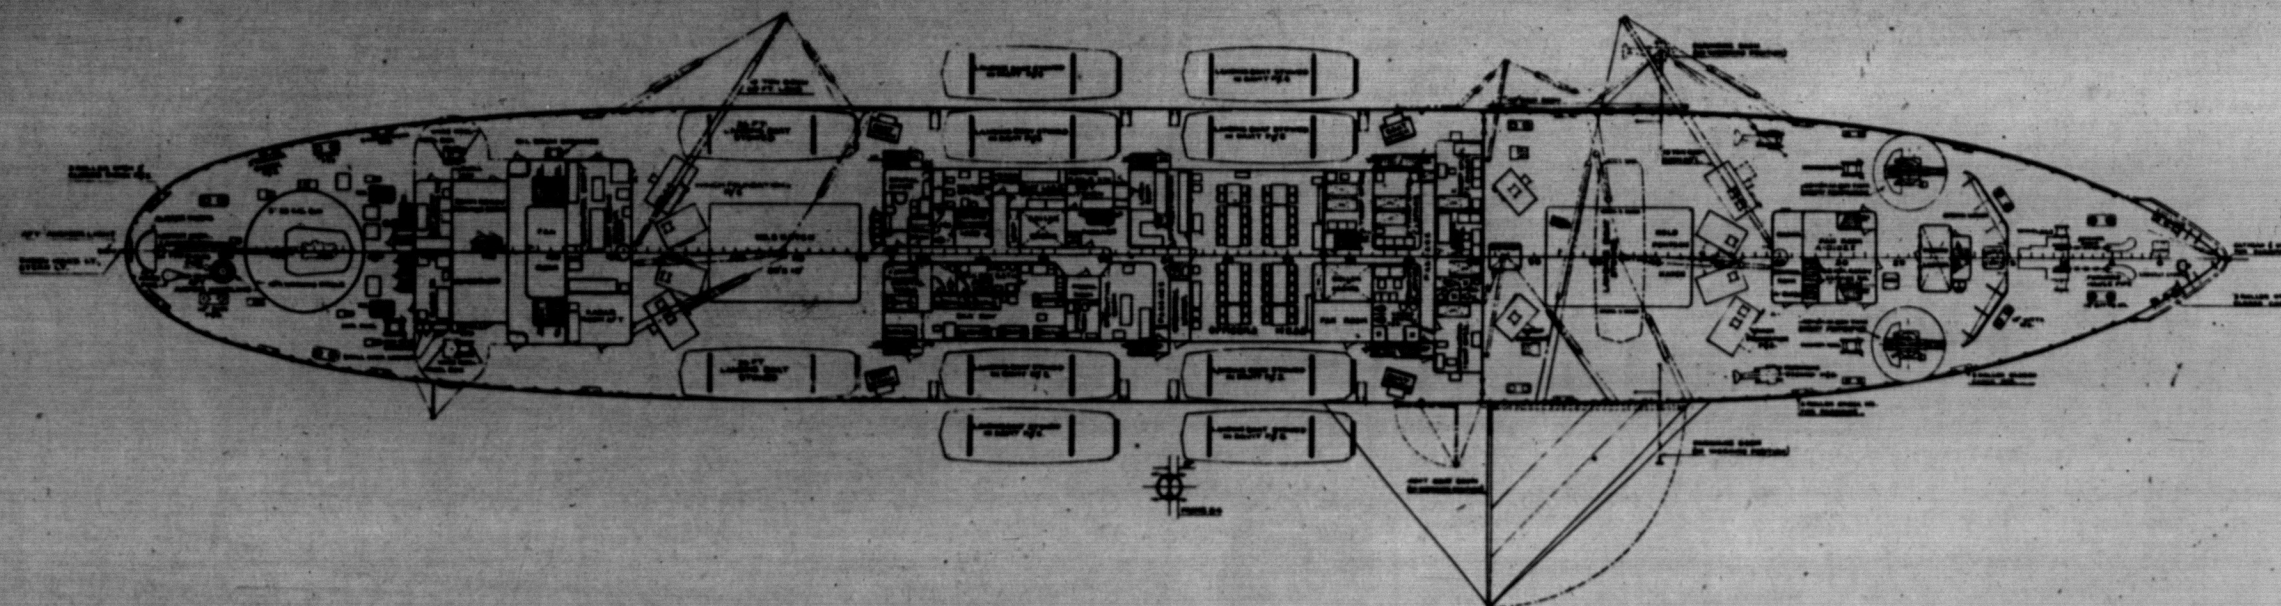


UPPER DECK
BU SHIPS PLAN NO APR-57-5005-ESTOOD
SHEET NO 7 OF 13 SHEETS
SCALE 1/4" = 1'-0"

RESTRICTED ACCOUNTABLE

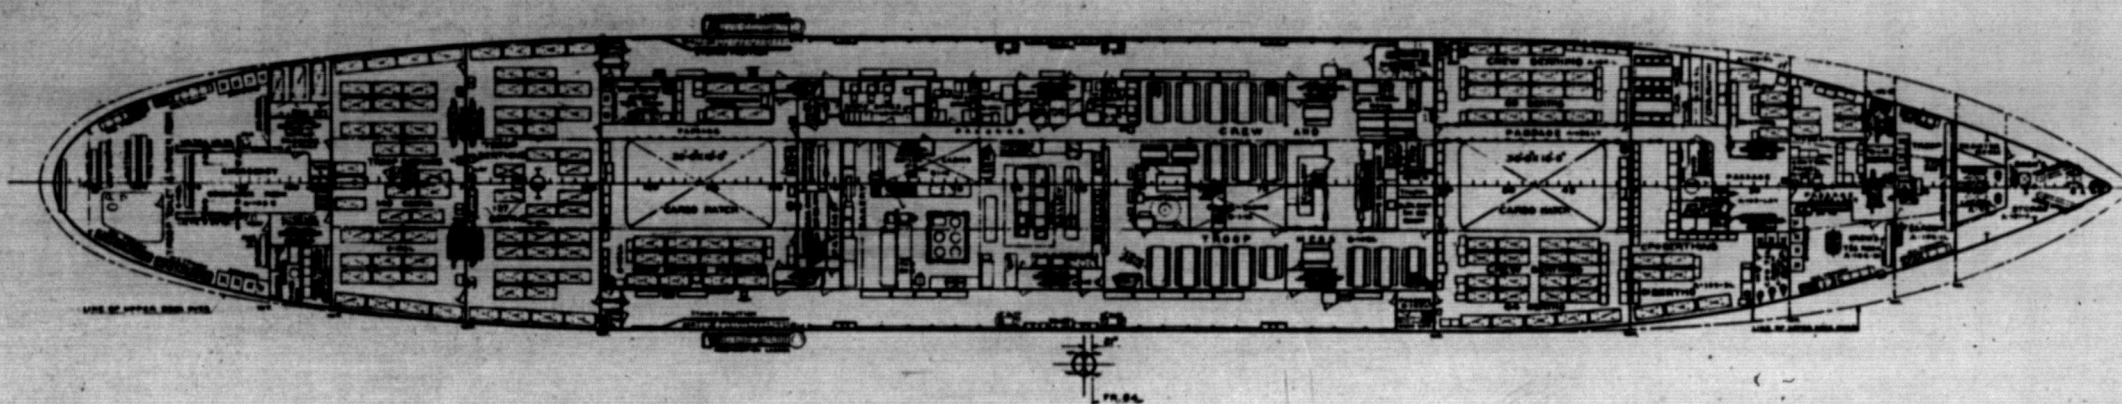

MAIN DECK
BU SHIPS PLAN NO. APL-57-5000-52700
SHEET NO 8 OF 13 SHEETS
SCALE 1/8" = 1'-0"

RESTRICTED ACCOUNTABLE

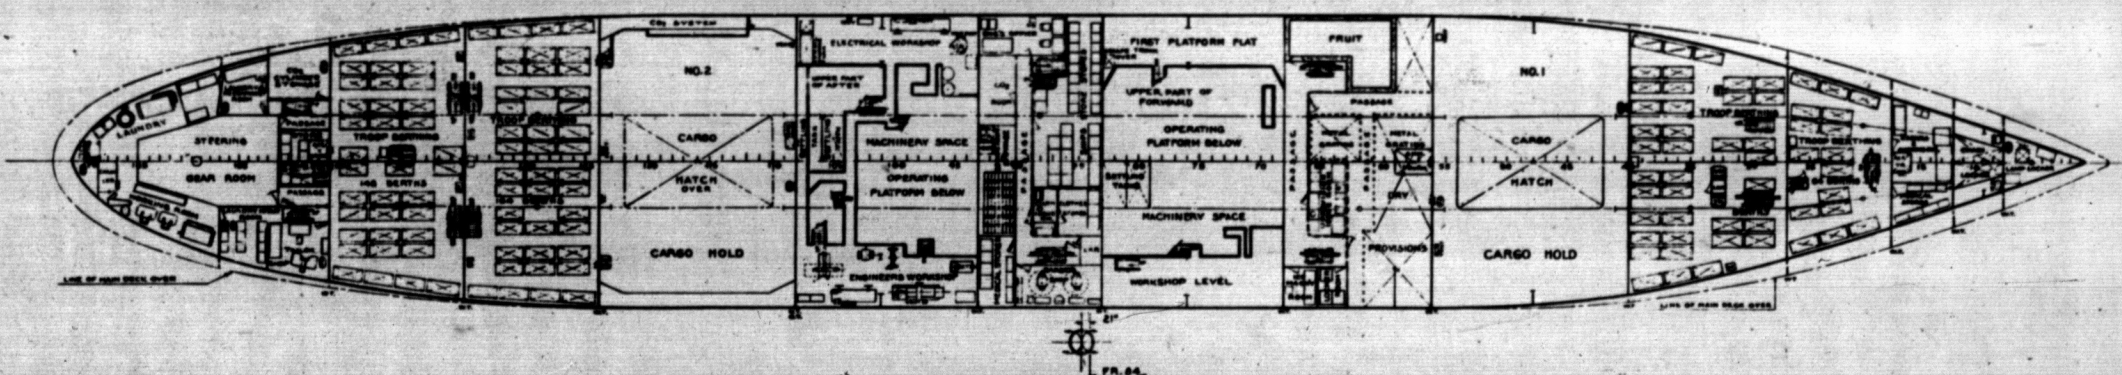

FIRST PLATFORM
BU SHIPS PLAN NO. APS-57 50015-457006
SHEET NO 9 OF 15 SHEETS
SCALE 1/4" = 1'-0"

CONSOLIDATED STEEL CORP. LTD.
APPROVED FOR CONSTRUCTION
BY _____ DATE APRIL 30, '85
CHARGE LABOR TO ITEM NO. _____
AND TO HULL NO. 730-739 INCL.
AND TO OPERATION PERFORMED _____

COMBAT LOADED TRANSPORT
 USMC HULL NOS 1860-1869 INCL. U.S. NAVY HULL NOS. APA 67-76 INCL.
 U.S. MARINE CORPS COMMISSION
 WEST COAST REGIONAL OFFICE, SAN JOSE, CALIFORNIA
BUILT BY
CONSOLIDATED STEEL CORP. LTD.
 WILMINGTON CALIFORNIA
 C.S.C. HULL NOS. 730-739 INCL.

BOOKLET GENERAL PLANS

SHEET 4 OF 5 SHEETS


DESIGN AGENTS
P. L. JOSLYN M. J. RYAN
MARINE ENGINEERS NAVAL ARCHITECTS
SAN FRANCISCO CALIFORNIA

PLAN № S103-2

SCALE 1/8" = 1" DATE DEC 11, 1943
DRAWN BY A. MANTIS TRACED BY A. MANTIS
SUPERVISOR DEPT. HEAD *W. J. [unclear]*
J & R U.S.C.
APPROVED APPROVED
BY *[Signature]* BY


U.S.S. BURLESON	U.S.S. CLARENDEN
U.S.S. BUTTE	U.S.S. CLEBURNE
U.S.S. CARLISLE	U.S.S. COLUSA
U.S.S. CARTERET	U.S.S. CORTLAND
U.S.S. CATRON	U.S.S. CRENSHAW

HULL PLAN
U.S.M.C. PLAN N^o 1850-5
BU SHIPS PLAN N^o APA-57-50103-437008

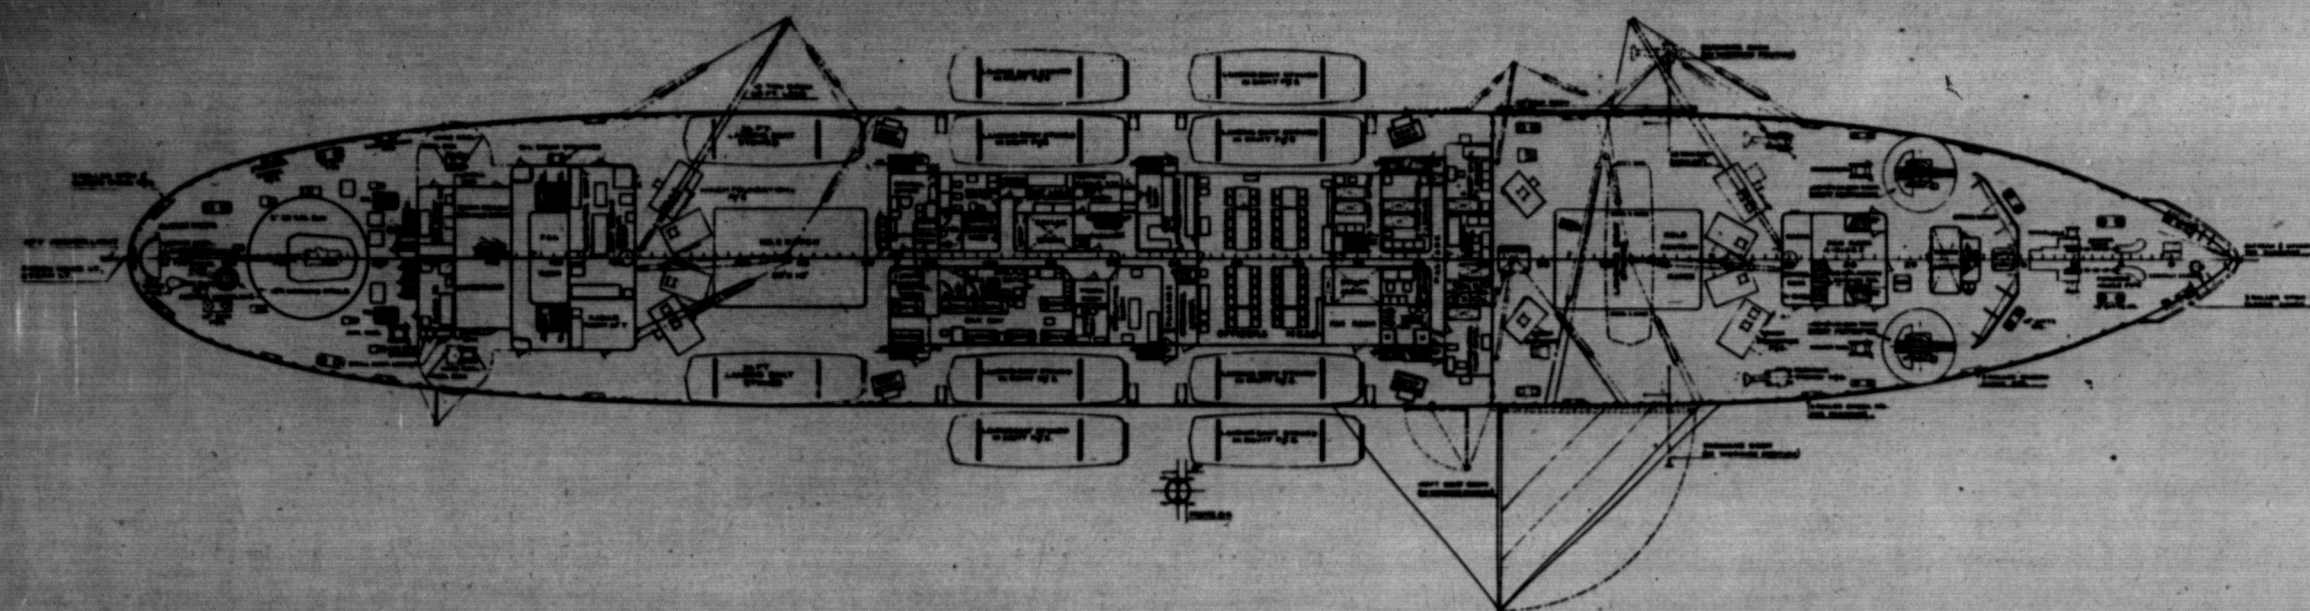


RESTRICTED ACCOUNTABLE

UPPER DECK
BU SHIPS PLAN NO. APA-57-50103-437008
SHEET NO. 7 OF 13 SHEETS
SCALE 1/4" = 1'

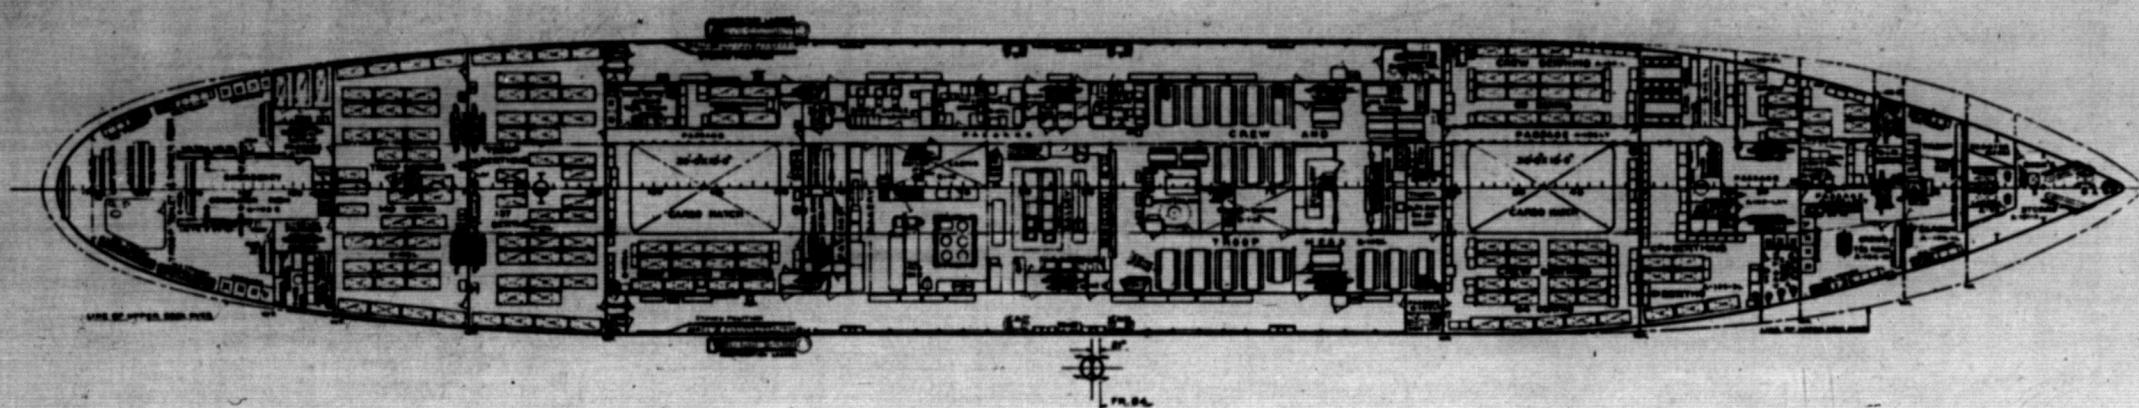

RESTRICTED ACCOUNTABLE

MAIN DECK
BU SHIPS PLAN NO. APA-57-50103-437008
SHEET NO. 8 OF 13 SHEETS
SCALE 1/4" = 1'

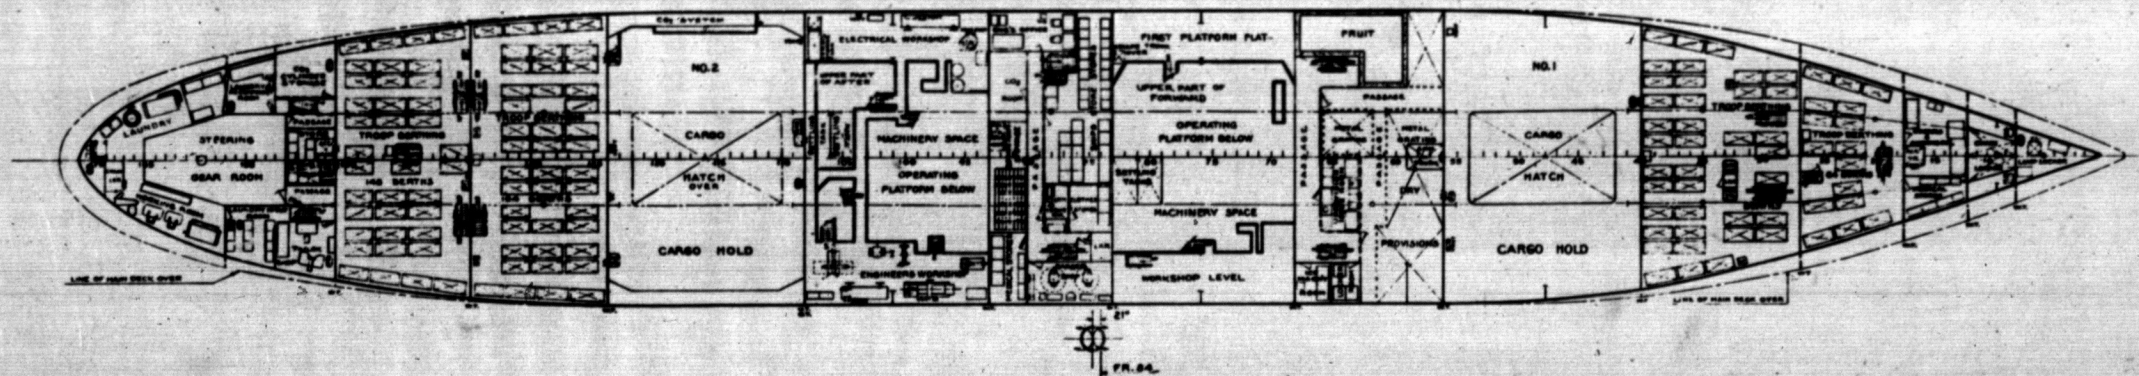

RESTRICTED ACCOUNTABLE

FIRST PLATFORM
BU SHIPS PLAN NO. APA-57-50103-437008
SHEET NO. 9 OF 13 SHEETS
SCALE 1/4" = 1'

CONSOLIDATED STEEL CORP. LTD.
APPROVED FOR CONSTRUCTION
BY _____ DATE APRIL 30, 1945
CHANGE LABOR TO ITEM NO. _____
AND TO HULL NO. 730-179 INCL.
AND TO OPERATION PERFORMED

COMBAT LOADED TRANSPORT
USMC HULL NOS. 1860-1869 INCL. U.S. NAVY HULL NOS. APA 67-76 INCL.
U.S. MARITIME COMMISSION
WEST COAST REGIONAL OFFICE OAKLAND, CALIFORNIA
BUILT BY
CONSOLIDATED STEEL CORP. LTD.
WILMINGTON, CALIFORNIA
CSC HULL NOS. 730-739 INCL.

BOOKLET GENERAL PLANS

SHEET 4 OF 5 SHEETS

DESIGN AGENTS
P. L. JOSLYN M. J. RYAN
MARINE ENGINEERS NAVAL ARCHITECTS
SAN FRANCISCO, CALIFORNIA


PLAN NO. S103-2
SCALE 1/8" = 1' - DATE DEC. 1, 1943
DRAWN BY: S. J. JOYCE CHECKED BY: A. HART
SUPERVISOR: J. E. R. DEPT. HEAD: J. E. R. U.S.M.C.
BY: J. E. R. APPROVED BY: J. E. R.

U.S.S. BURLESON	U.S.S. CLARENDEEN
U.S.S. BUTTE	U.S.S. CLEBURNE
U.S.S. CARLISLE	U.S.S. COLUSA
U.S.S. CARTERET	U.S.S. CORTLAND
U.S.S. CATRON	U.S.S. CRENSHAW

HULL PLAN
U.S.M.C. PLAN NO. 1850-5
BU SHIPS PLAN NO. APA-57-50103-437008

S1-3-1C


RESTRICTED ACCOUNTABLE

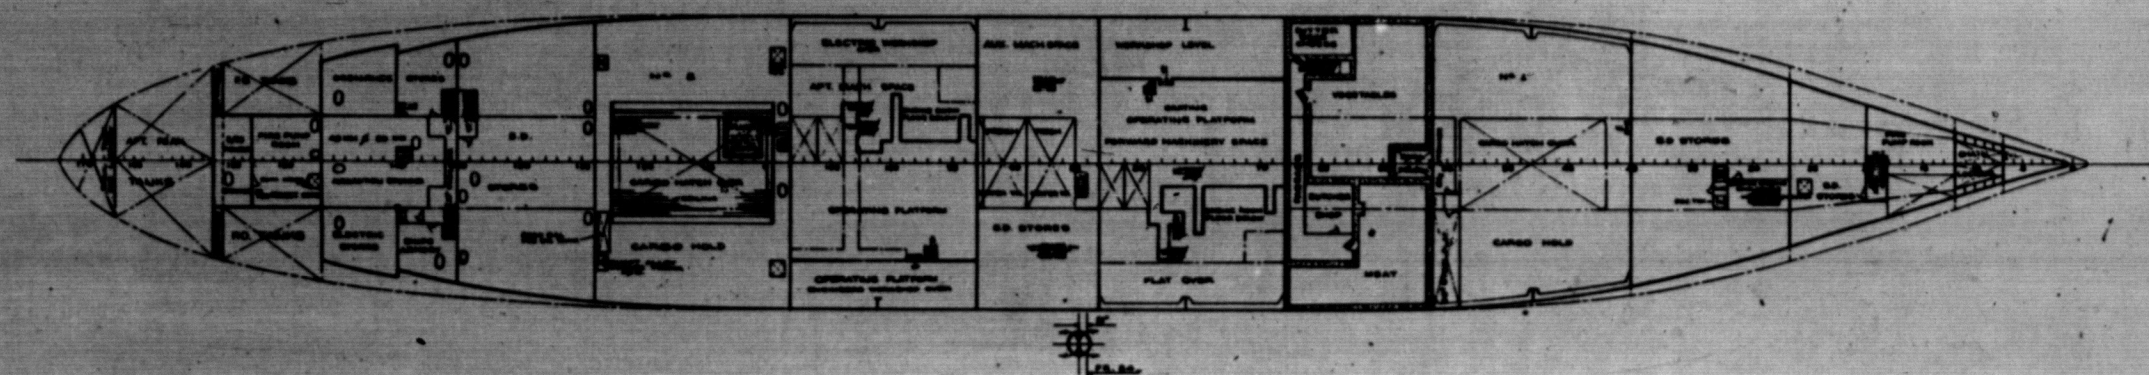

2ND PLATFORM

BU SHIPS PLAN 1850-1869 INCL.
SHEET N° 12 OF 13 SHEETS
SCALE 1/4" = 1'-0"


RESTRICTED ACCOUNTABLE

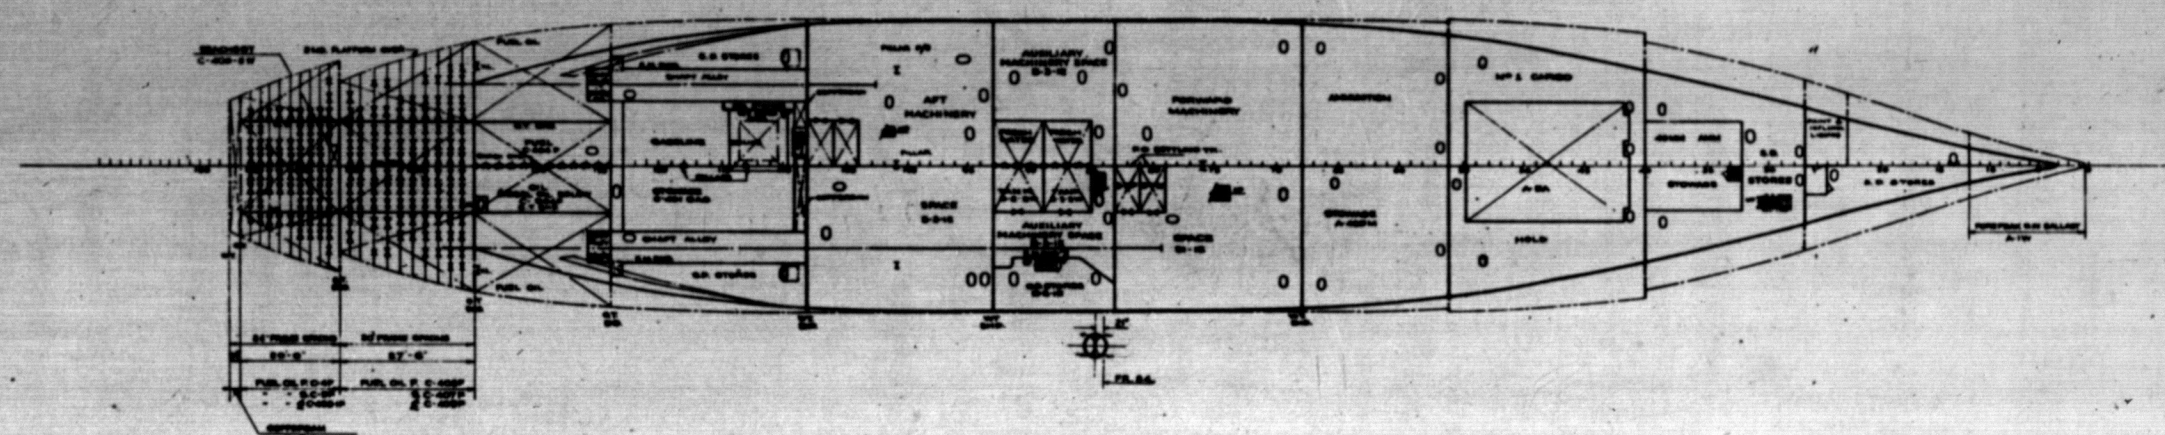

HOLD

BU SHIPS PLAN 1850-1869 INCL.
SHEET N° 11 OF 13 SHEETS
SCALE 1/4" = 1'-0"

RESTRICTED ACCOUNTABLE

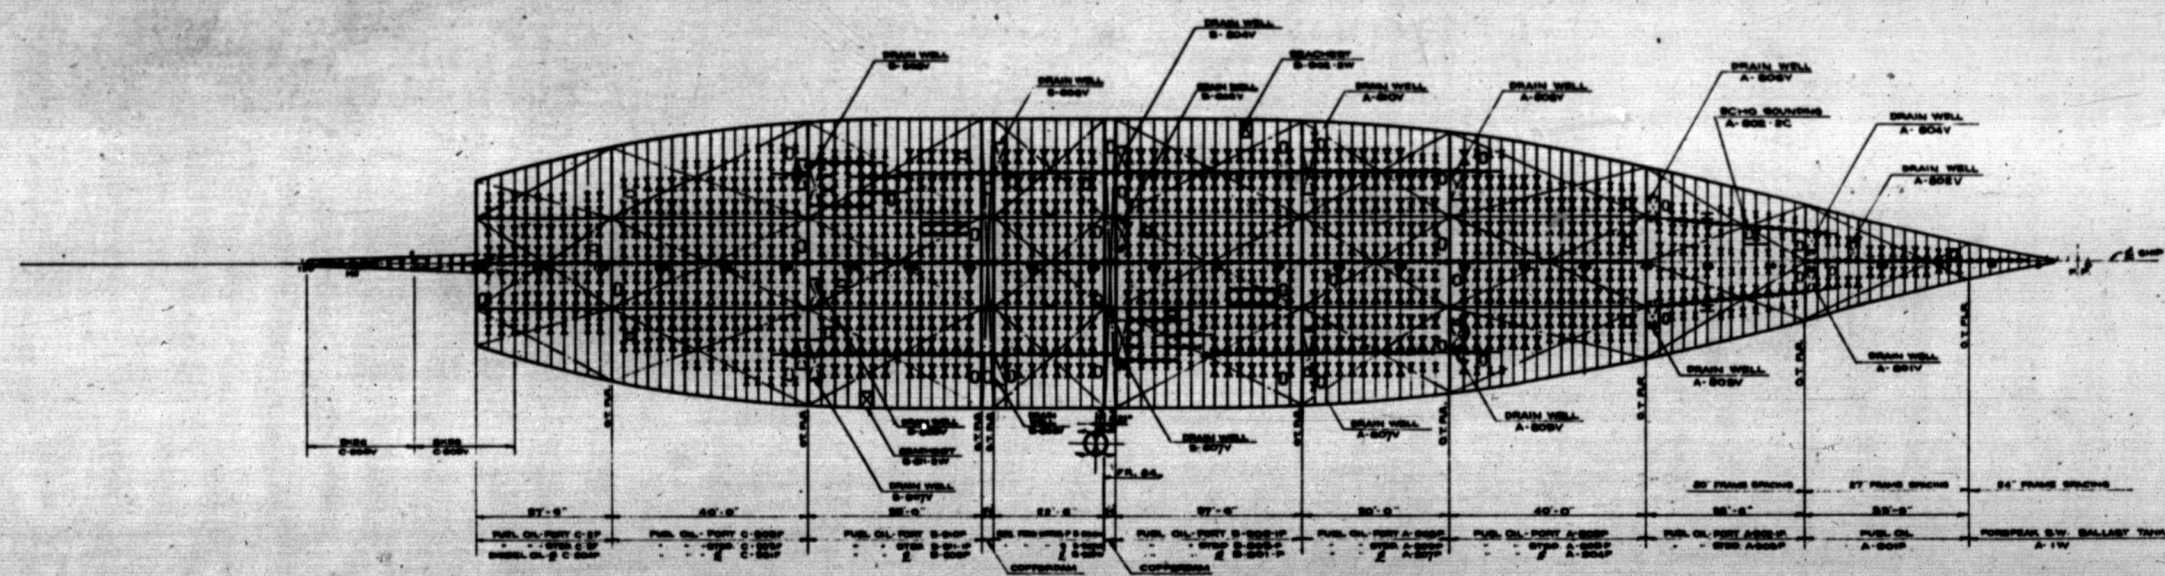

INNER BOTTOM

BU SHIPS PLAN 1850-1869 INCL.
SHEET N° 13 OF 13 SHEETS
SCALE 1/4" = 1'-0"

CONSOLIDATED STEEL CORP. LTD.
APPROVED FOR CONSTRUCTION
BY: DATE: APR 30, '45
CHANGE LABOR TO ITEM NO. 130-139 INCL.
AND TO HULL NO. 730-739 INCL.
AND TO OPERATION PERFORMED

COMBAT LOADED TRANSPORT
USMC HULL NOS 1850-1869 INCL. U.S. NAVY HULL NOS APA 67-76 INCL.
U.S. MARITIME COMMISSION
WEST COAST REGIONAL OFFICE, OAKLAND, CALIFORNIA
BUILT BY
CONSOLIDATED STEEL CORP. LTD.
WILMINGTON, CALIFORNIA
C.S.C. HULL NOS 730-739 INCL.

BOOKLET
GENERAL PLANS
SHEET 5 OF 8 SHEETS

DESIGN AGENTS
P.L. JOSLYN M.J. RYAN
MARINE ENGINEERS NAVAL ARCHITECTS
SAN FRANCISCO, CALIFORNIA


PLAN N° 9103-2

SCALE: 1/4" = 1'-0" DATE: APR 1945
DRAWN BY: J. H. JONES TRACED BY: B. H. HARRIS
SUPERVISOR: J. H. JONES DEPT. HEAD: J. H. JONES
APPROVED BY: J. H. JONES

U.S.S. BURLESON	U.S.S. CLARENDEN
U.S.S. BUTTE	U.S.S. CLEBURNE
U.S.S. CARLISLE	U.S.S. COLUSA
U.S.S. CARTERET	U.S.S. CORTLAND
U.S.S. CATRON	U.S.S. CRENSHAW

HULL PLAN
U.S.M.C. PLAN N° 1850-5
BU SHIPS PLAN N° APA-57-50103-437008


RESTRICTED ACCOUNTABLE

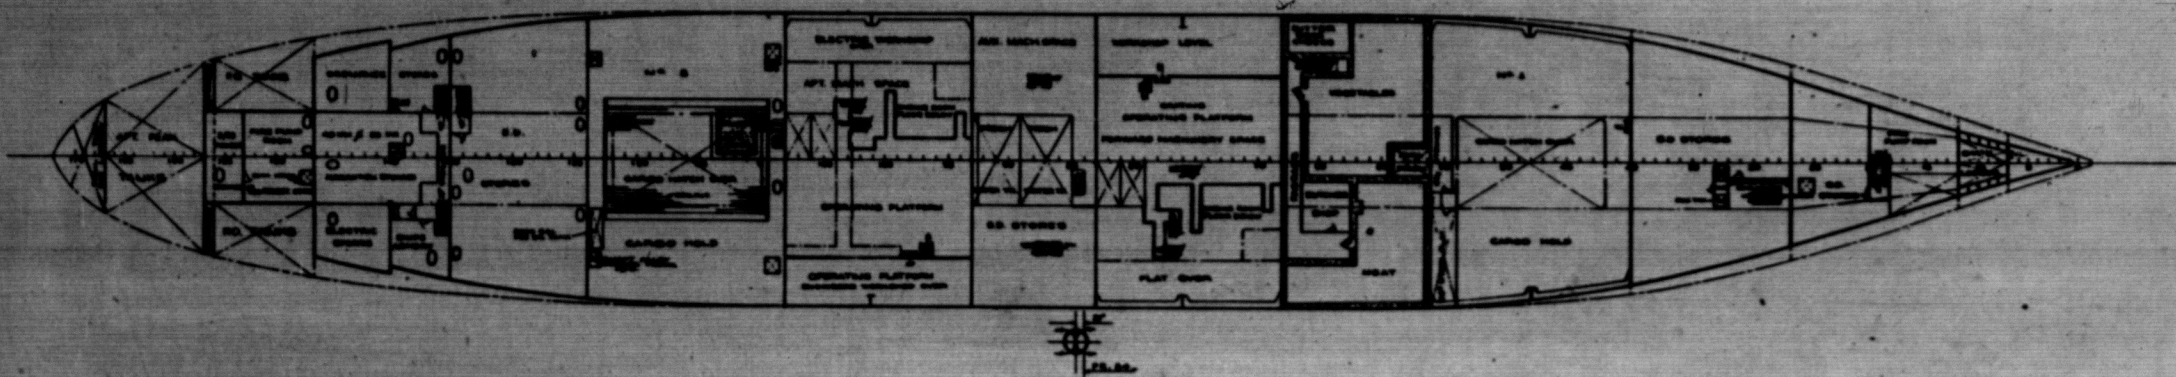

2ND PLATFORM

BU SHIP PLAN N° 5013-2
SHEET N° 12 OF 13 SHEETS
SCALE 1/8" = 1'-0"


RESTRICTED ACCOUNTABLE

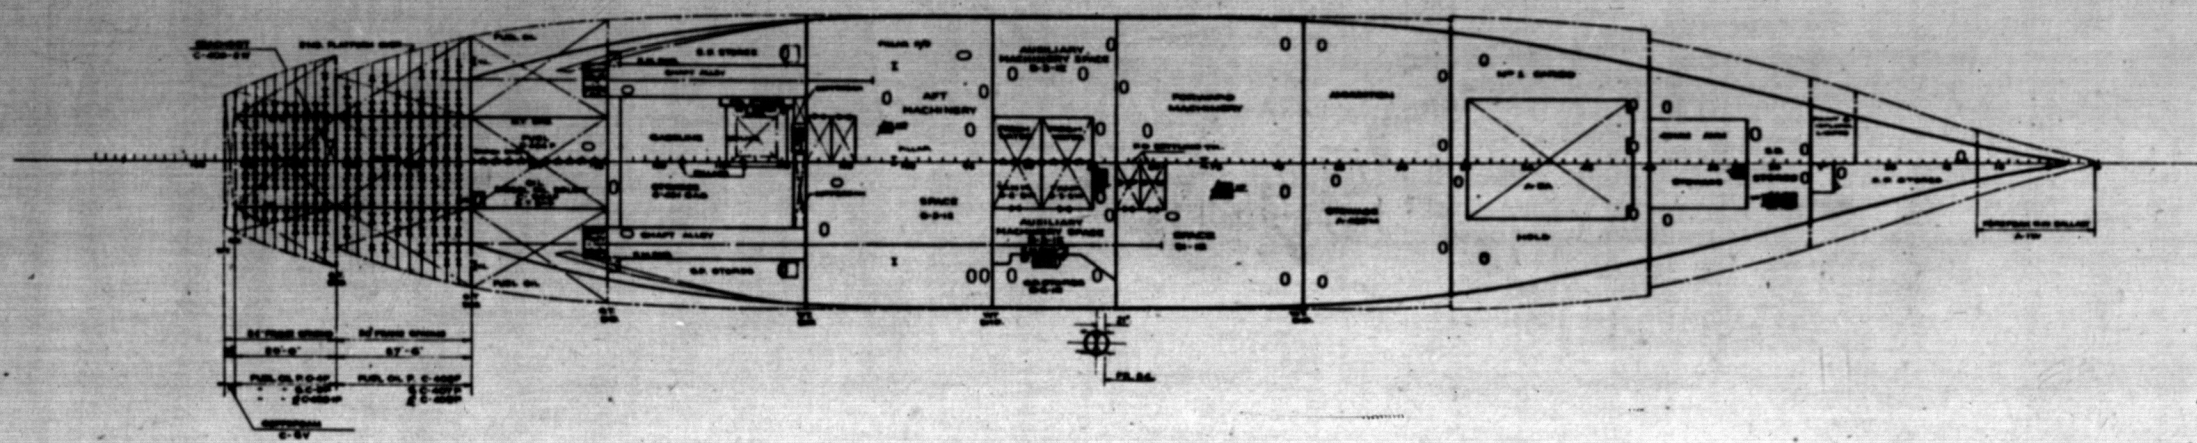

HOLD

BU SHIP PLAN N° 5013-2
SHEET N° 11 OF 13 SHEETS
SCALE 1/8" = 1'-0"

RESTRICTED ACCOUNTABLE

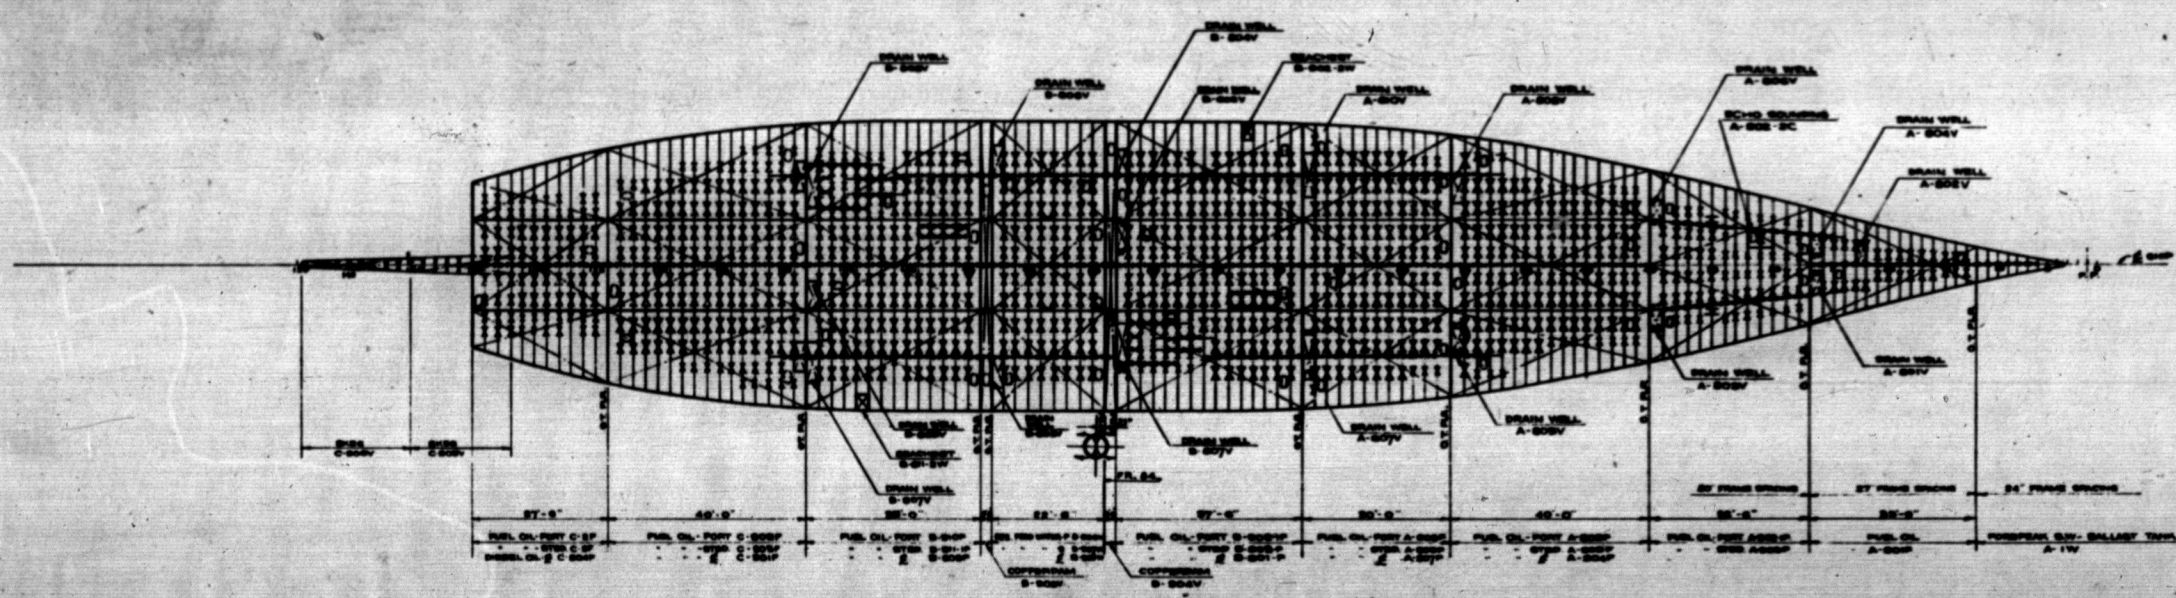

INNER BOTTOM

BU SHIP PLAN N° 5013-2
SHEET N° 13 OF 13 SHEETS
SCALE 1/8" = 1'-0"

CONSOLIDATED STEEL CORP. LTD.
APPROVED FOR CONSTRUCTION
BY DATE APR 30, 35
CHARGE LABOR TO ITEM NO.
AND TO HULL NO. 730-739 INCL.
AND TO OPERATION PERFORMED

COMBAT LOADED TRANSPORT
USMC HULL NOS 1860-1869 INCL. U.S. NAVY HULL NOS. APA 67-76 INCL.
U.S. MARITIME COMMISSION
WEST COAST REGIONAL OFFICE, OAKLAND, CALIFORNIA
BUILT BY
CONSOLIDATED STEEL CORP. LTD.
WILMINGTON, CALIFORNIA
C.S.C. HULL NOS. 730-739 INCL.

**BOOKLET
GENERAL PLANS
SHEET 5 OF 8 SHEETS**

DESIGN AGENTS
P.L. JOSLYN M.J. RYAN
MARINE ENGINEERS NAVAL ARCHITECTS
SAN FRANCISCO CALIFORNIA

PLAN N° 5103-2

SCALE 1/8" = 1'-0" DATE APR 30, 1935
DRAWN BY J. H. HARRIS TRACED BY J. H. HARRIS
SUPERVISOR J. H. HARRIS DEPT. HEAD. J. H. HARRIS
BY J. H. HARRIS APPROVED BY J. H. HARRIS

U.S.S. BURLESON	U.S.S. CLARENDEN
U.S.S. BUTTE	U.S.S. CLEBURNE
U.S.S. CARLISLE	U.S.S. COLUSA
U.S.S. CARTERET	U.S.S. CORTLAND
U.S.S. CATRON	U.S.S. CRENSHAW

HULL PLAN
USMC. PLAN N° 1850-5
BU SHIP PLAN N° APA-57-50103-437008